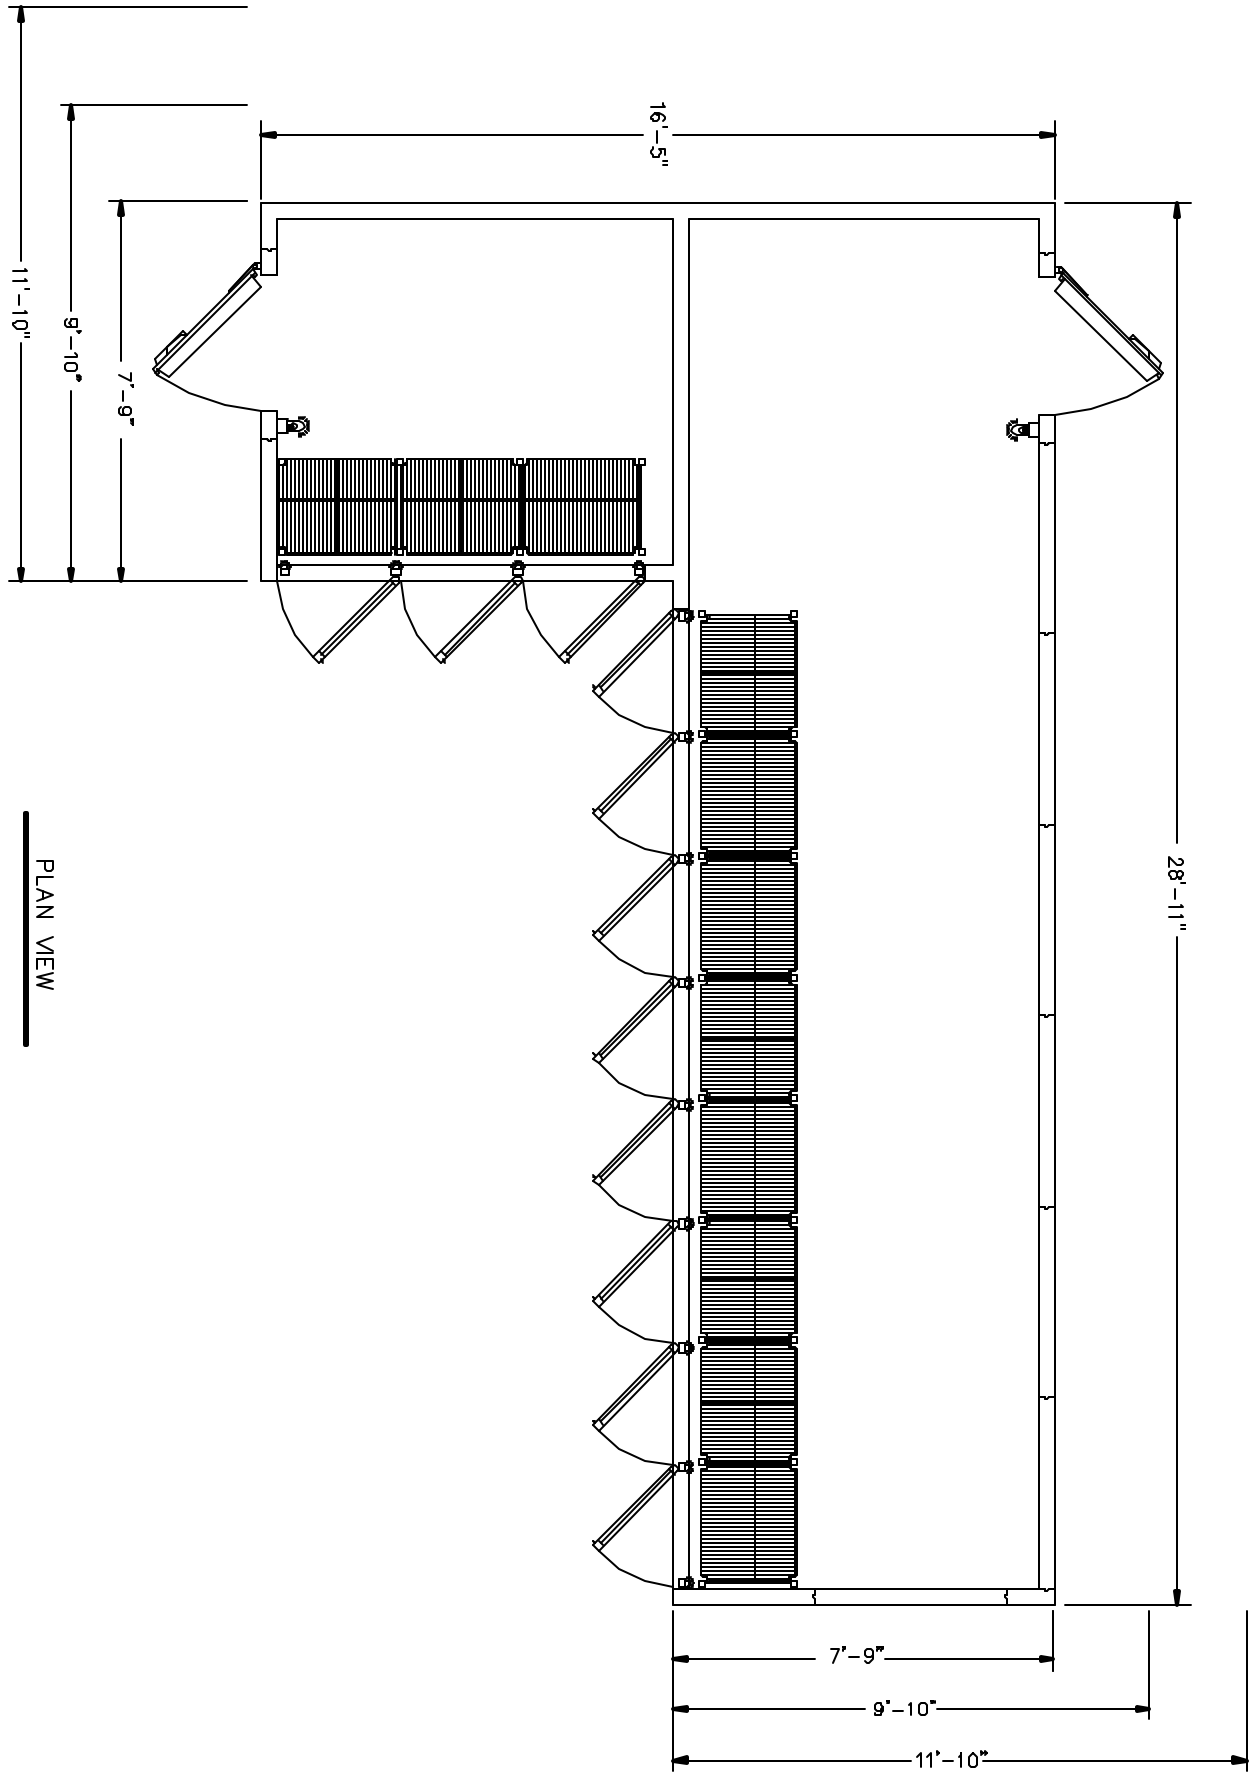

JOB NUMBER	
MODEL NUMBER	WDS-BCF21x9
DATE	
DRAWN BY	
SALESPERSON	
REVISIONS	

5515 Nineteen Mile Road
Sterling Heights MI 48314-2117
PHONE: (800) 521-0398 FAX: (586) 254-0485
SRC REFRIGERATION
Refrigeration Specialists

Owners Approval